

Monet's Water lilies


Arq. Ana Paola Briones Navarro
Stephanie Chu Alvan

Location: Mus  e de l'Orangerie.
Jardin des Tuileries 75001 Paris France
Area: 26.4m2

MUSEUM PLAN
Scale 1:500




ARQ — 0

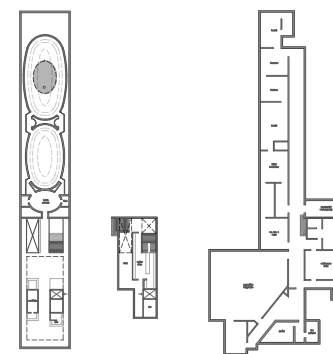

Master Interior Architecture and Scenography of Luxury
  cole de Cond   Paris

CandC Practice
Under the supervision of Arq. Francesca Bonesio

November 20 2024

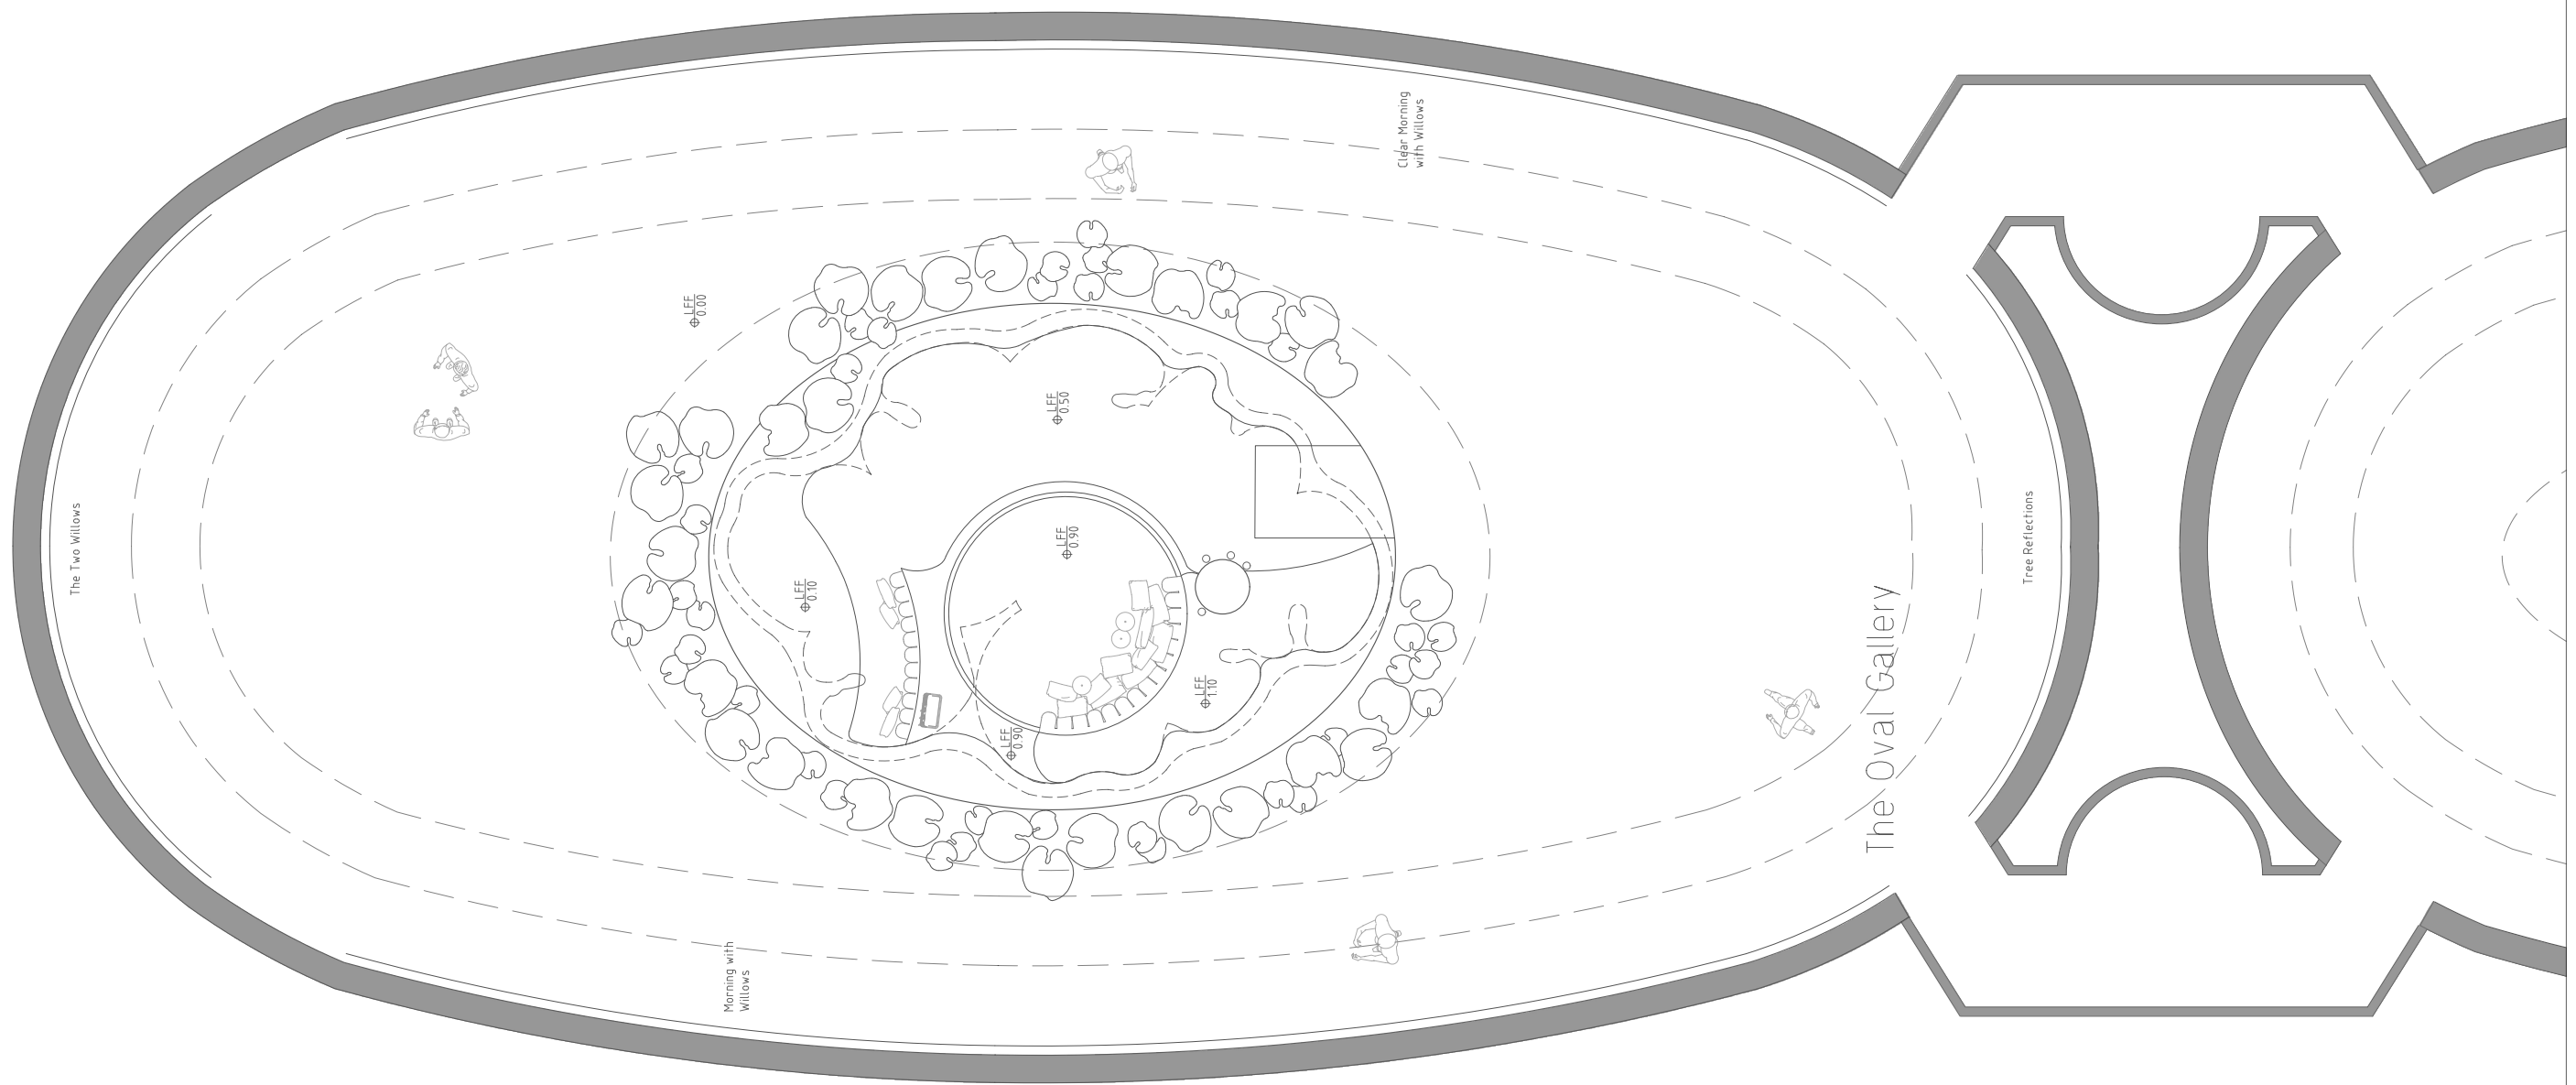

Monet's Water lilies


Arq. Ana Paola Briones Navarro
Stephanie Chu Alvan

Location: Musée de l'Orangerie.
Jardin des Tuileries 75001 Paris France
Area: 26.4m²

FLOOR PLAN
Scale 1:75

0 1 2 3 4 5


ARQ — 01

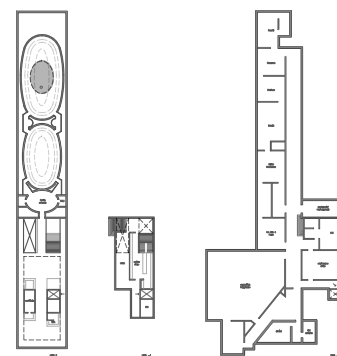

Master Interior Architecture and Scenography of Luxury
École de Condé Paris

CandC Practice
Under the supervision of Arq. Francesca Bonesio

November 20 2024

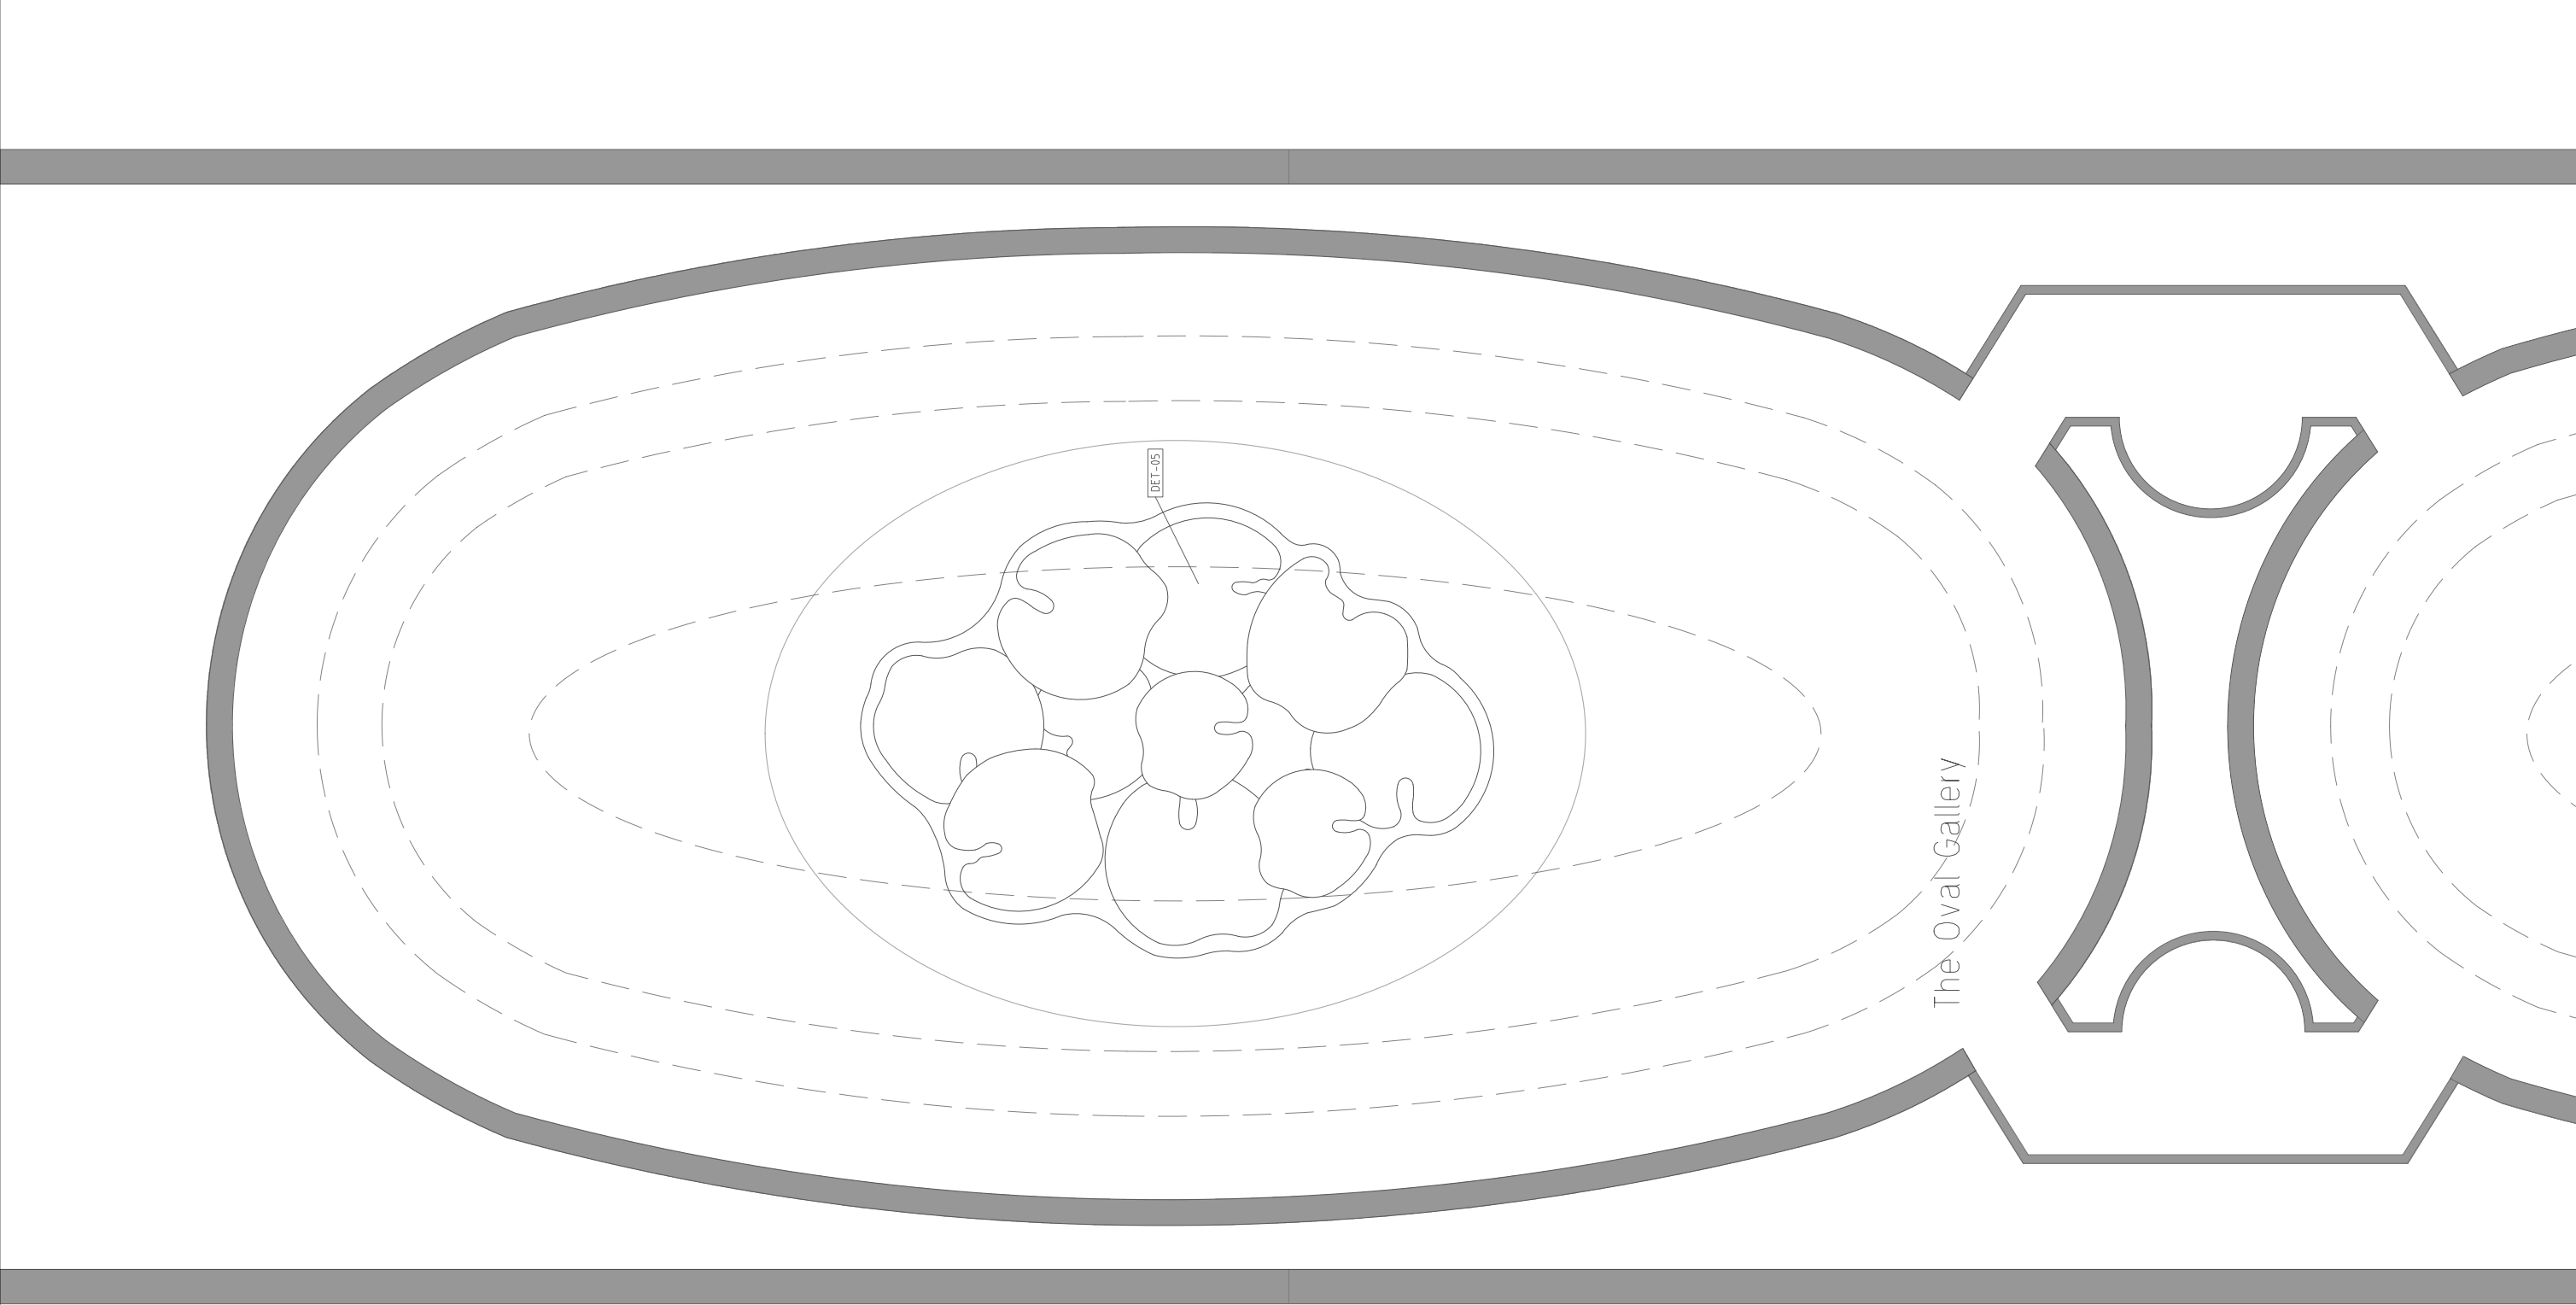

Monet's Water lilies


Arq. Ana Paola Briones Navarro
Stephanie Chu Alvan

Location: Musée de l'Orangerie.
Jardin des Tuileries 75001 Paris France
Area: 26.4m2

ROOF PLAN
Scale 1:75




ARQ — 02

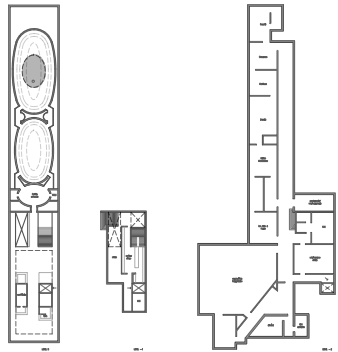

Master Interior Architecture and Scenography of Luxury
École de Condé Paris

CandC Practice
Under the supervision of Arq. Francesca Bonesio

November 20 2024

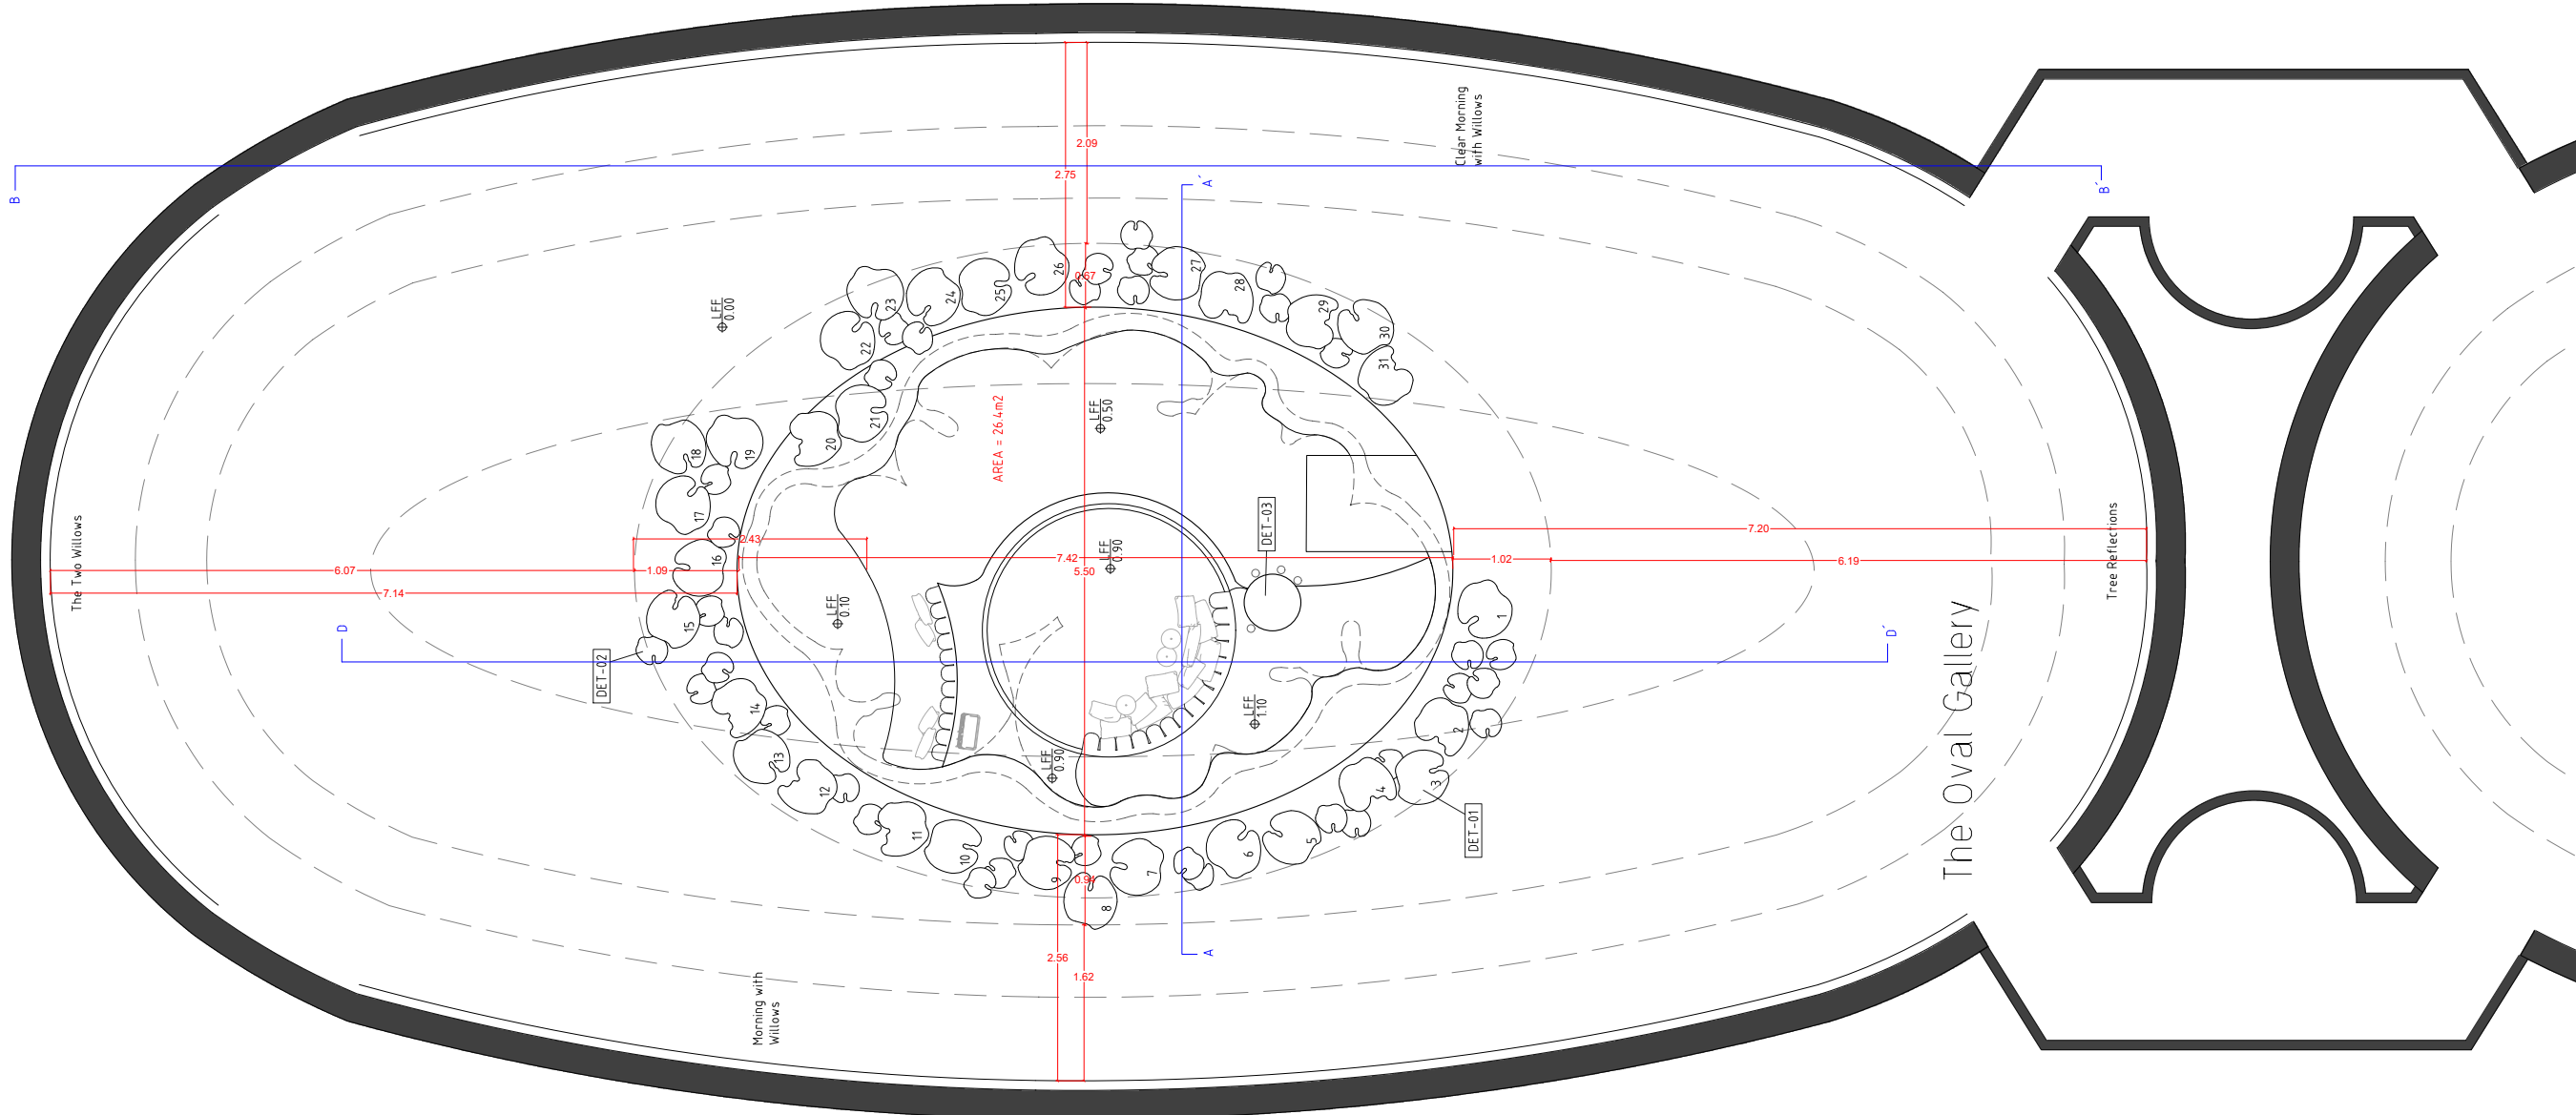

Monet's Water lilies

Arq. Ana Paola Briones Navarro
Stephanie Chu Alvan


Location: Musée de l'Orangerie.
Jardin des Tuileries 75001 Paris France
Area: 26.4m2

FLOOR PLAN WITH DIMENSIONS

Scale 1:75




ARQ — 03

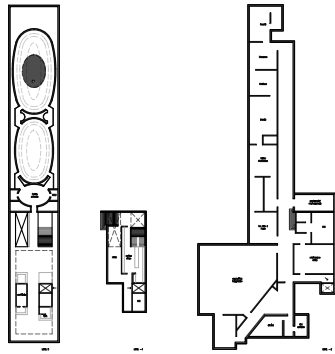


Master Interior Architecture and Scenography of Luxury
École de Condé Paris

CandC Practice
Under the supervision of Arq. Francesca Bonesio

November 20 2024

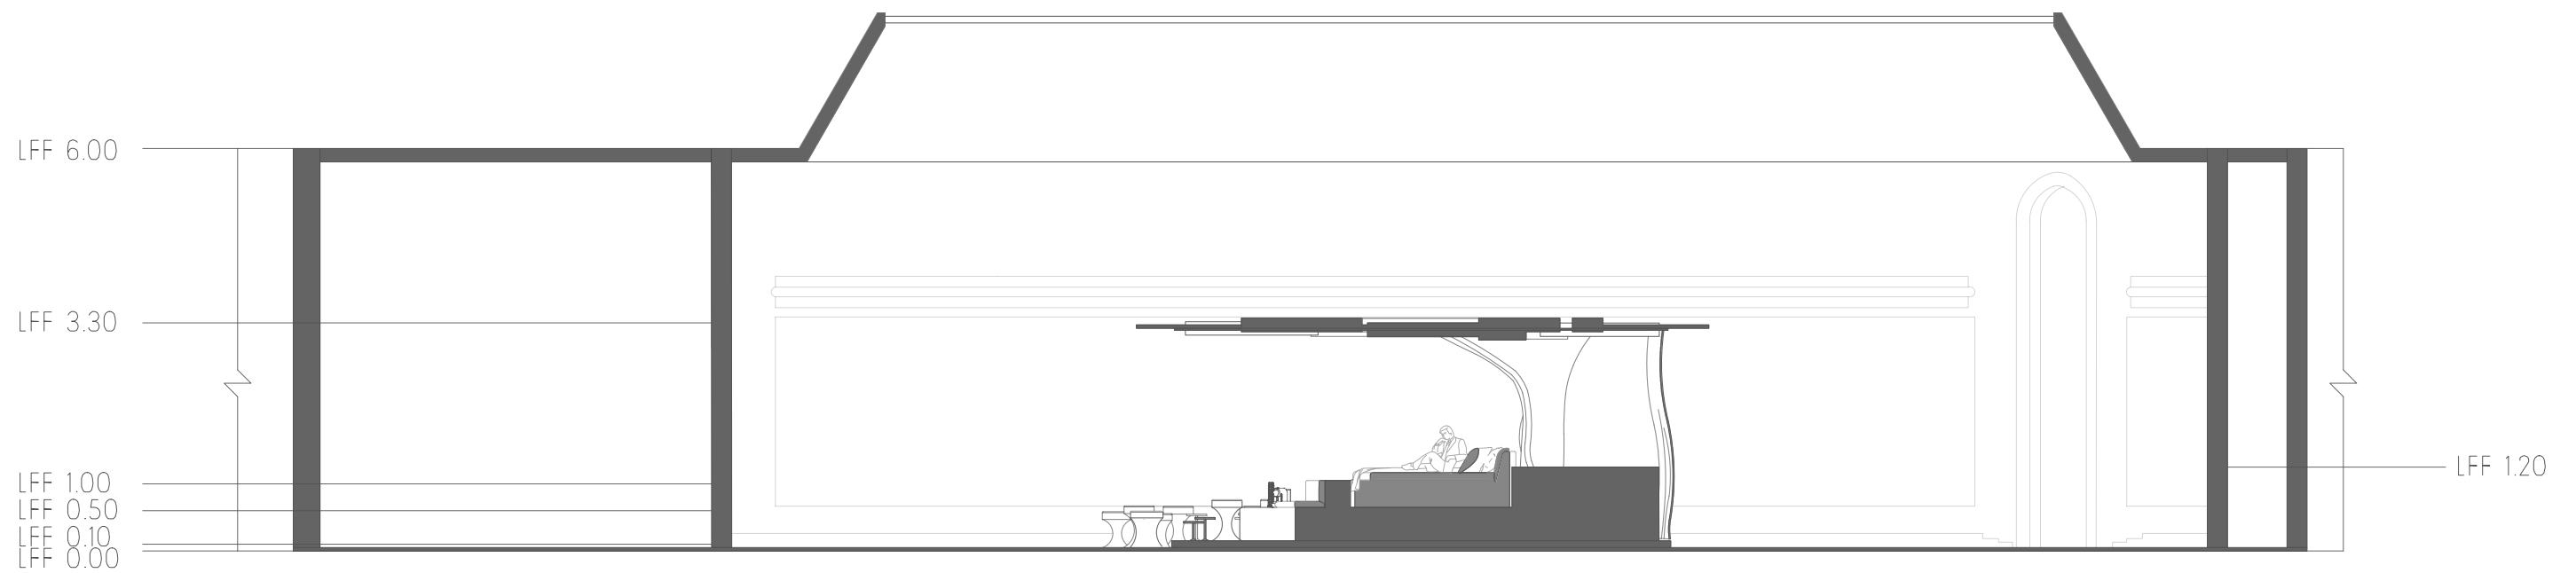

Longitudinal section A – A'
Scale 1:100

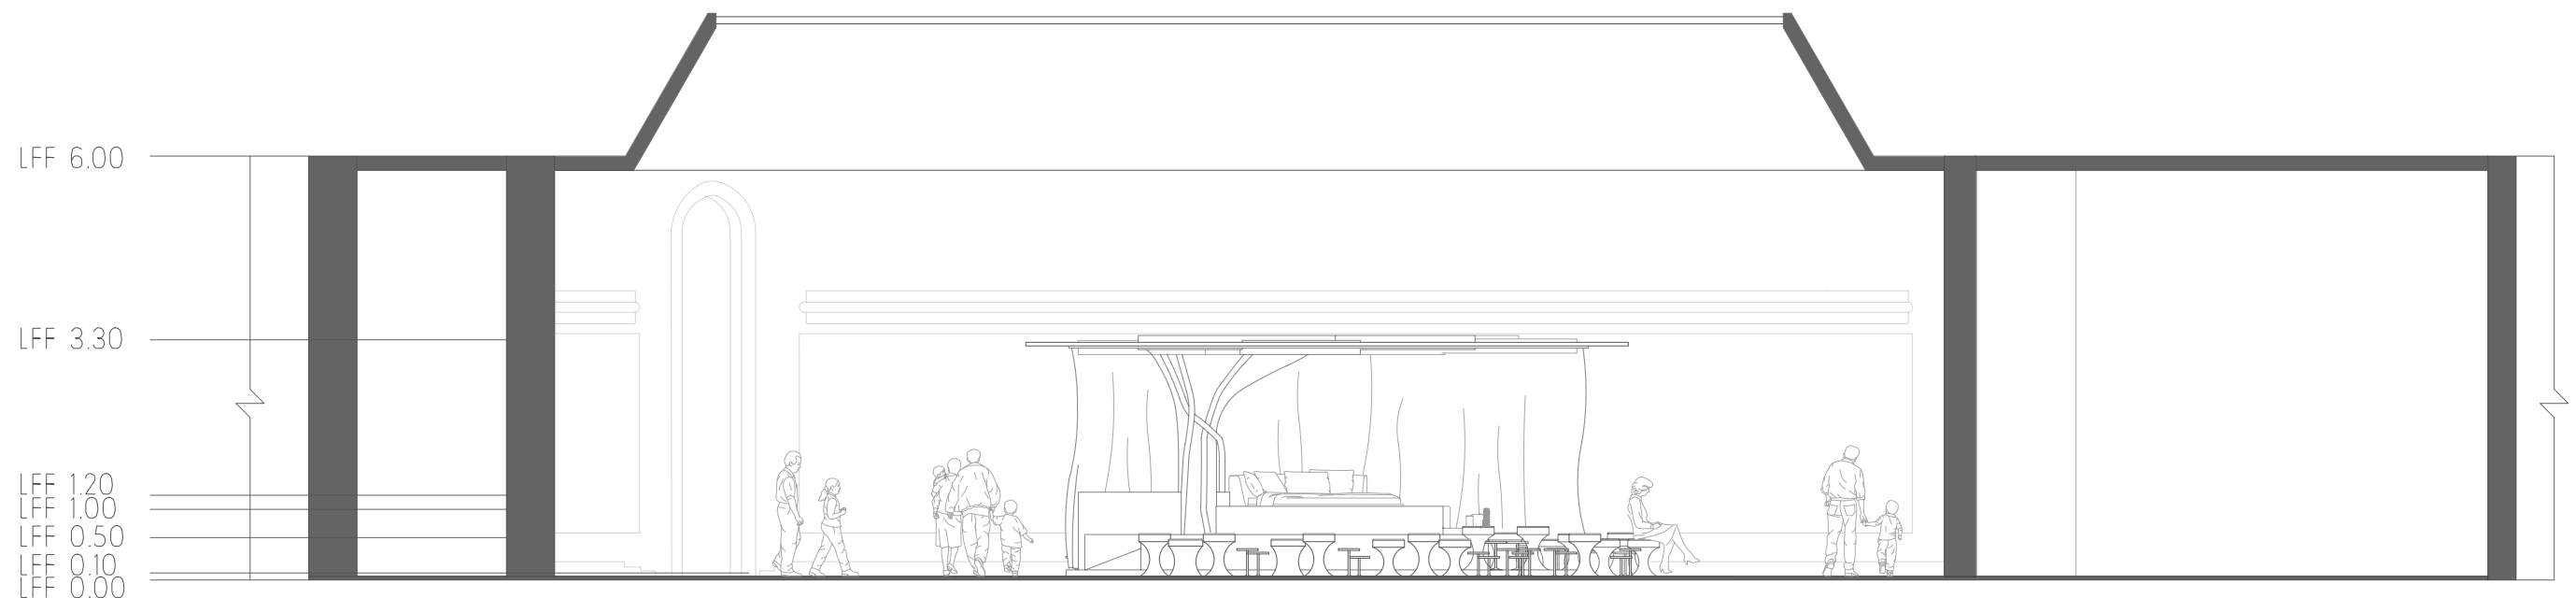


Facade
Scale 1:100

Monet's Water lilies

Arq. Ana Paola Briones Navarro
Stephanie Chu Alvan

Location: Musée de l'Orangerie.
Jardin des Tuileries 75001 Paris France
Area: 26.4m²


LONGITUDINAL SECTION AND FACADE
Scale 1:100

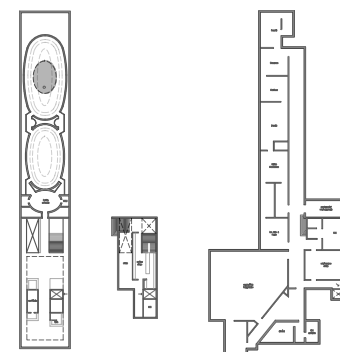

Master Interior Architecture and Scenography of Luxury
École de Condé Paris

CandC Practice
Under the supervision of Arq. Francesca Bonesio

November 20 2024

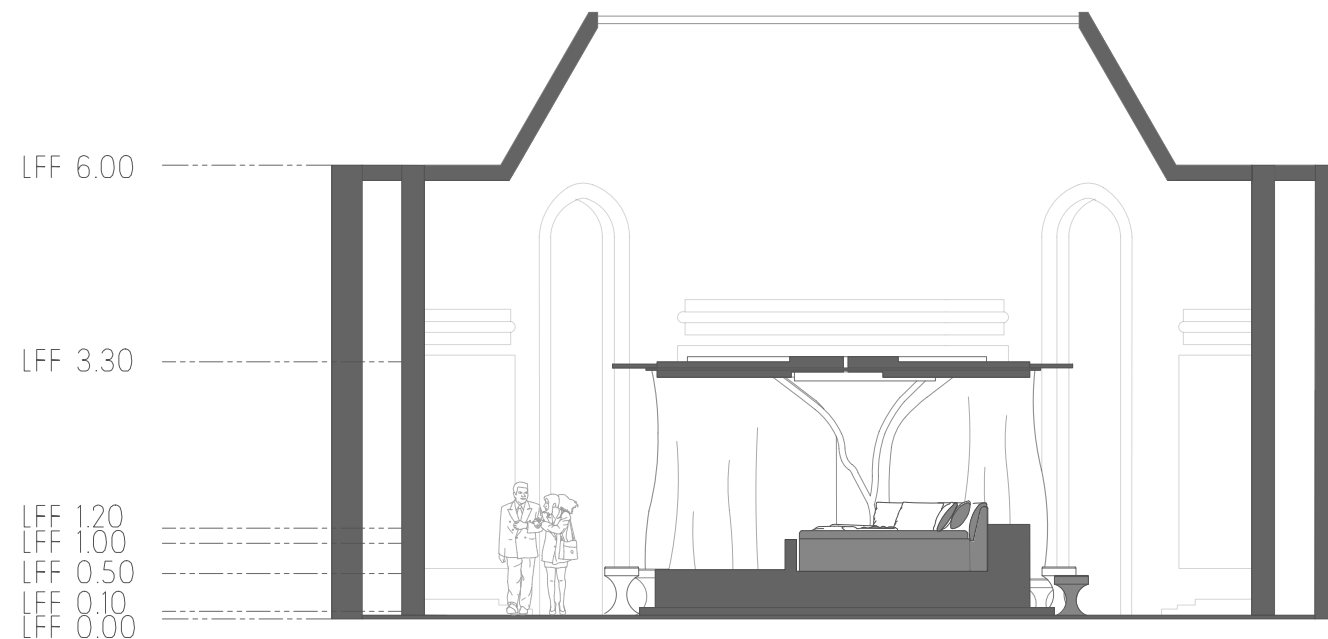

Cross section D — D'
Scale 1:200

Monet's Water lilies


Arq. Ana Paola Briones Navarro
Stephanie Chu Alvan

Location: Musée de l'Orangerie.
Jardin des Tuileries 75001 Paris France
Area: 26.4m²

CROSS SECTION
Scale 1:100



ARQ — 05

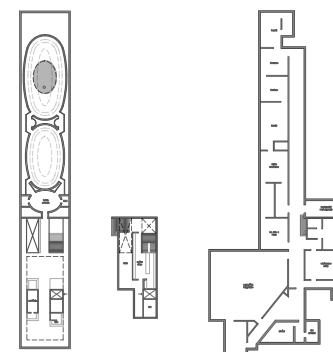


Master Interior Architecture and Scenography of Luxury
École de Condé Paris

CandC Practice
Under the supervision of Arq. Francesca Bonesio

November 20 2024


DET-01

Proposal for bench/stool change

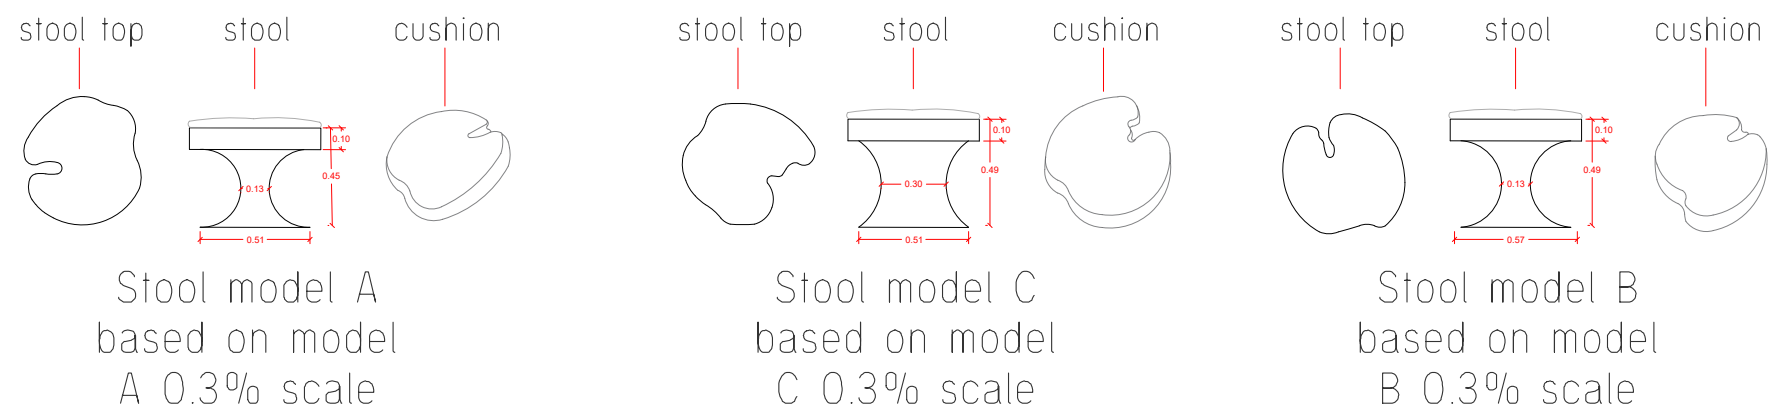

DET-02

Proposal for sculpture variations

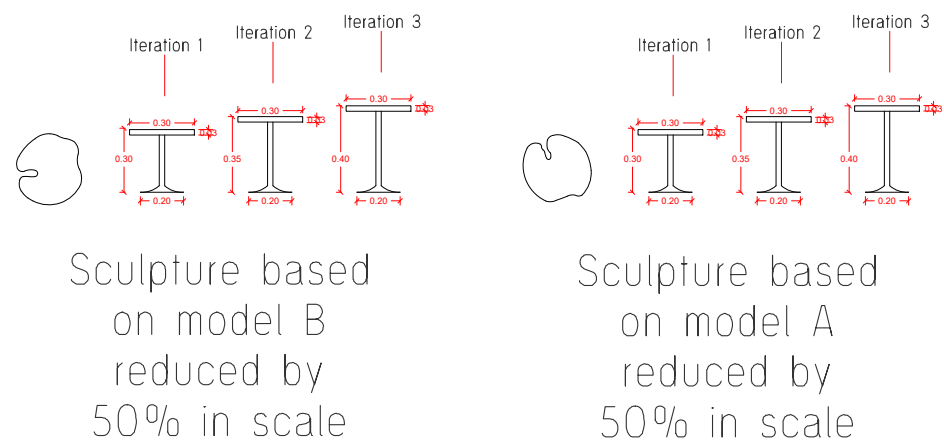


Monet's Water lilies

Arq. Ana Paola Briones Navarro
Stephanie Chu Alvan

Location: Musée de l'Orangerie.
Jardin des Tuileries 75001 Paris France
Area: 26.4m2


STOOL AND SCULPTURE DESIGN DET — 01.02
Scale —

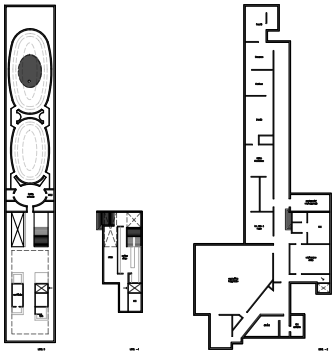

Master Interior Architecture and Scenography of Luxury
École de Condé Paris

CandC Practice
Under the supervision of Arq. Francesca Bonesio

November 20 2024

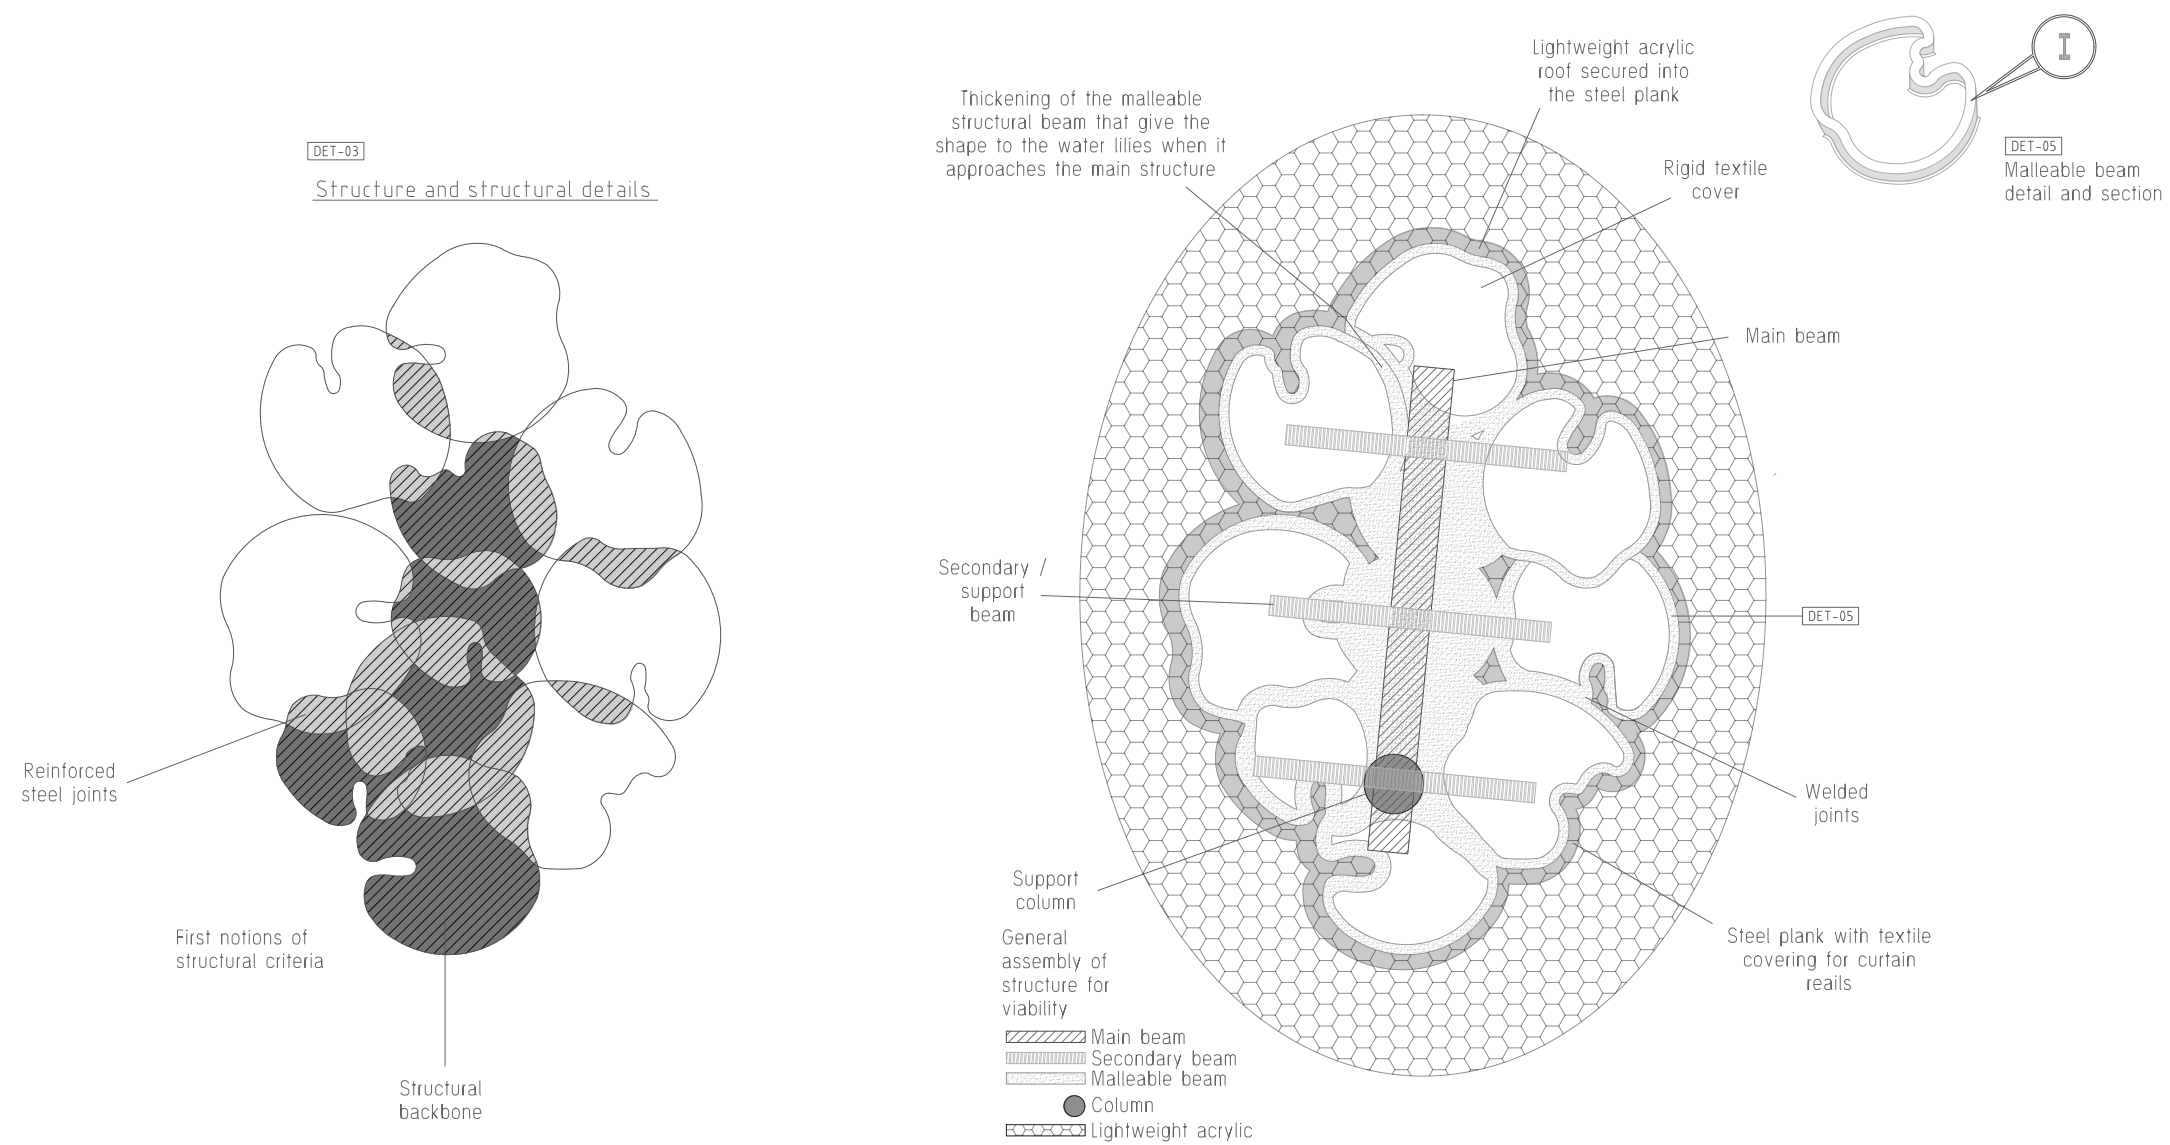

Monet's Water lilies

Arq. Ana Paola Briones Navarro
Stephanie Chu Alvan


Location: Musée de l'Orangerie.
Jardin des Tuileries 75001 Paris France
Area: 26.4m²

STRUCTURE PRINCIPLE

Scale 1:75



STRUC — 01

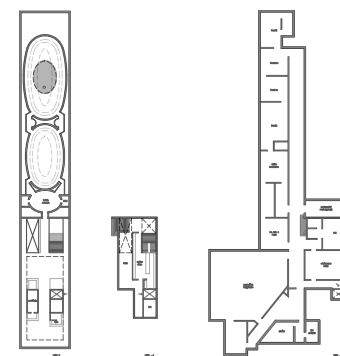


Master Interior Architecture and Scenography of Luxury
École de Condé Paris

CandC Practice
Under the supervision of Arq. Francesca Bonesio


November 20 2024

DET-05


Water lilies models and specifications

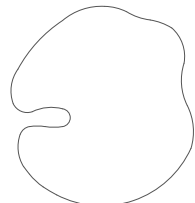


Model A

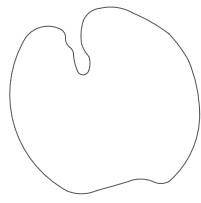

Model B

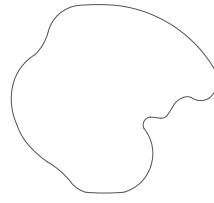

Model C

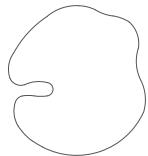


Model A.2
— 25% scale
Rotations 15°, 30°, 45°, 60°




Model C.2
— 25% scale
Rotations 15°, 30°, 45°, 60°


Roof creation process

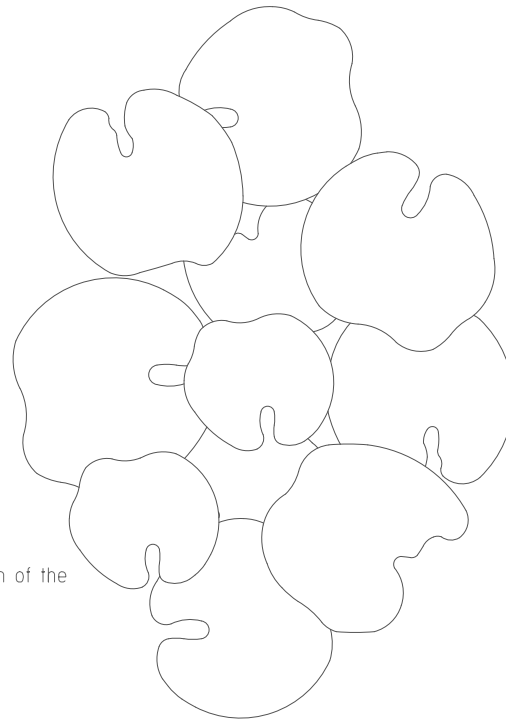

Creation of the cluster

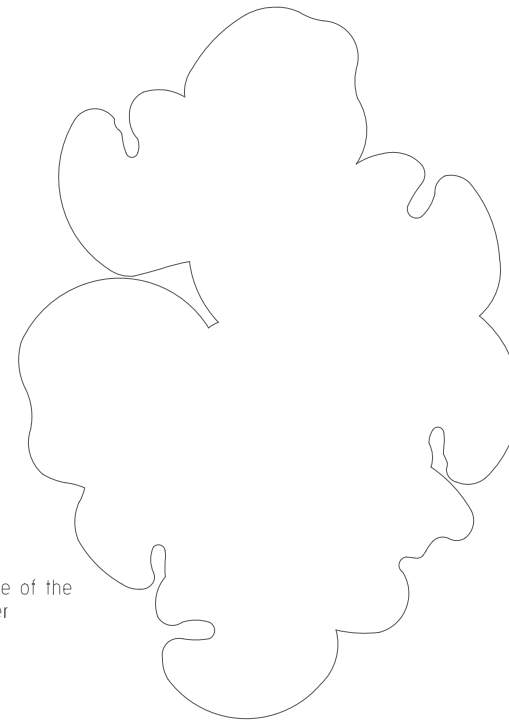

Outline of the cluster

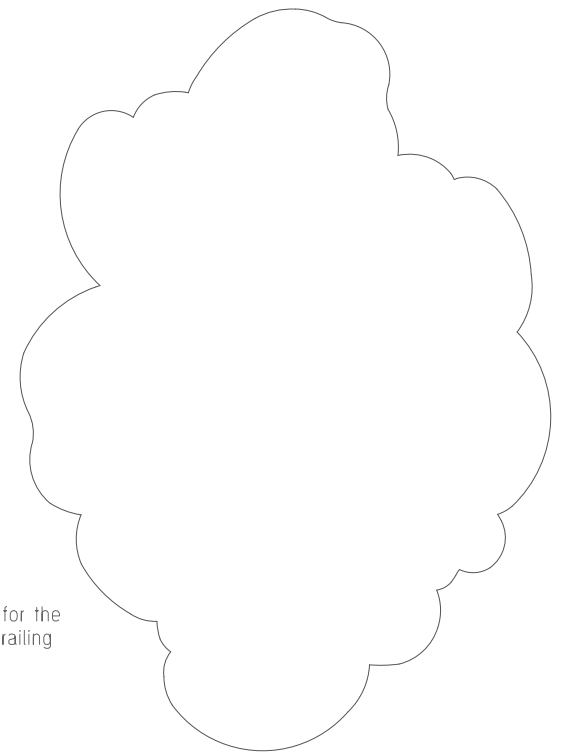

Outline for the curtain railing

Monet's Water lilies

Arq. Ana Paola Briones Navarro
Stephanie Chu Alvan


Location: Musée de l'Orangerie.
Jardin des Tuileries 75001 Paris France
Area: 26.4m²

ROOF DETAIL

Scale 1:75



DET — 05

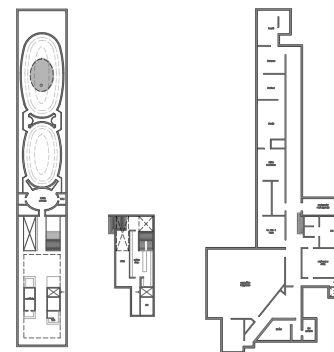

Master Interior Architecture and Scenography of Luxury
École de Condé Paris

CandC Practice
Under the supervision of Arq. Francesca Bonesio

November 20 2024